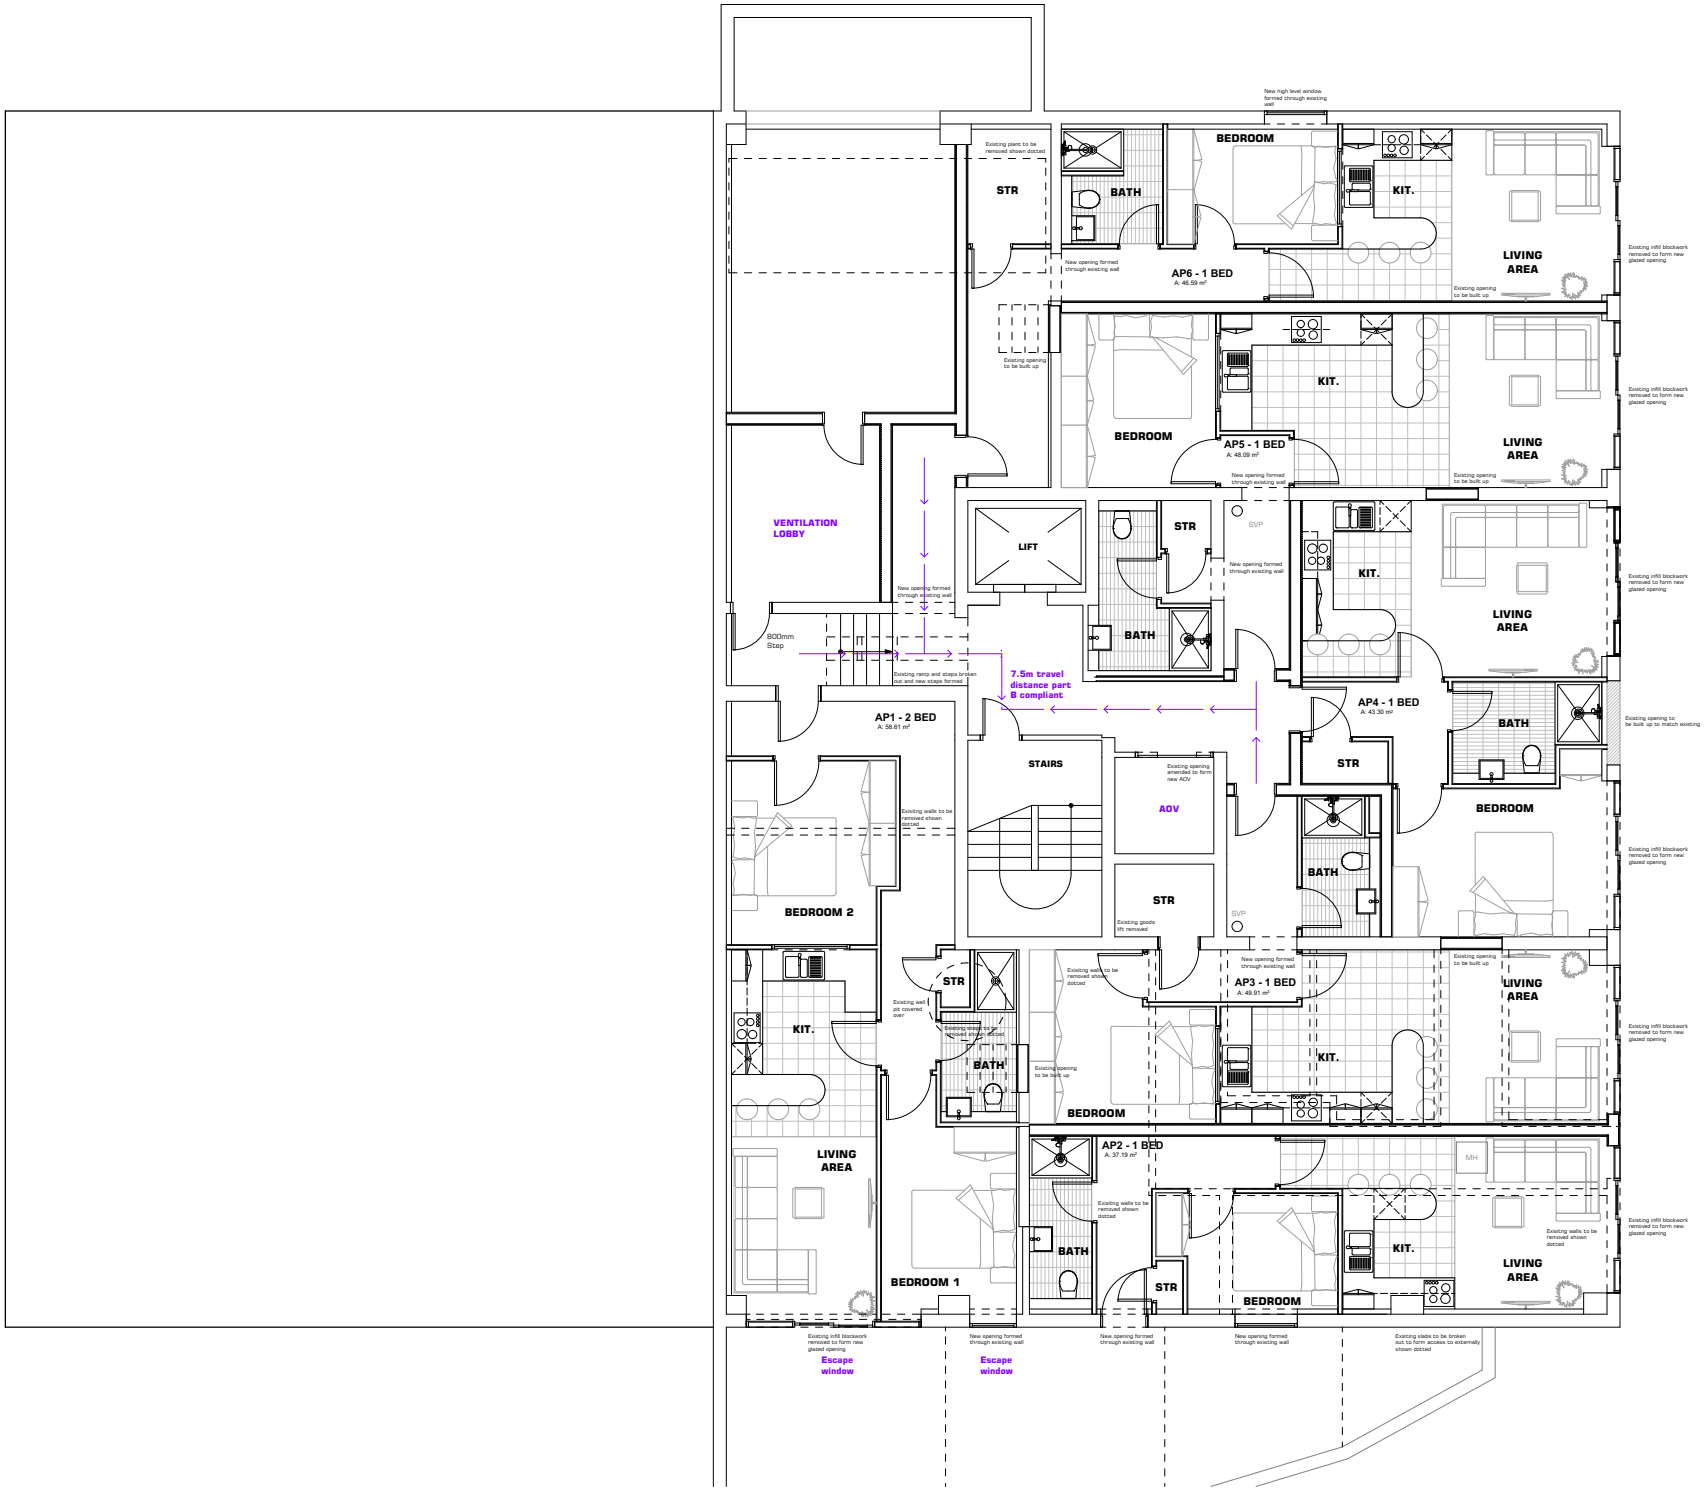
New high level window formed through existing wall
Existing plant to be removed shown dotted
STR
BATH
BEDROOM
KIT.
LIVING AREA
AP6 - 1 BED
A: 46.59 m²
New opening formed through existing wall
Existing opening to be built up
Existing infill blockwork removed to form new glazed opening
BEDROOM
KIT.
LIVING AREA
AP5 - 1 BED
A: 48.09 m²
VENTILATION LOBBY
LIFT
STR
SVP
BATH
KIT.
LIVING AREA
800mm Step
Existing ramp and steps broken out and new steps formed
7.5m travel distance part B compliant
AP1 - 2 BED
A: 58.61 m²
STAIRS
AOV
Existing opening amended to form new AOV
AP4 - 1 BED
A: 43.30 m²
BATH
STR
BEDROOM
Existing opening to be built up to match existing
Existing walls to be removed shown dotted
BEDROOM 2
Existing goods lift removed
AP3 - 1 BED
A: 49.91 m²
KIT.
Existing wall pit covered over
Existing walls to be removed shown dotted
LIVING AREA
BEDROOM
AP2 - 1 BED
A: 37.19 m²
MH
BEDROOM 1
Existing infill blockwork removed to form new glazed opening
Escape window
Existing slabs to be broken out to form access to externally shown dotted