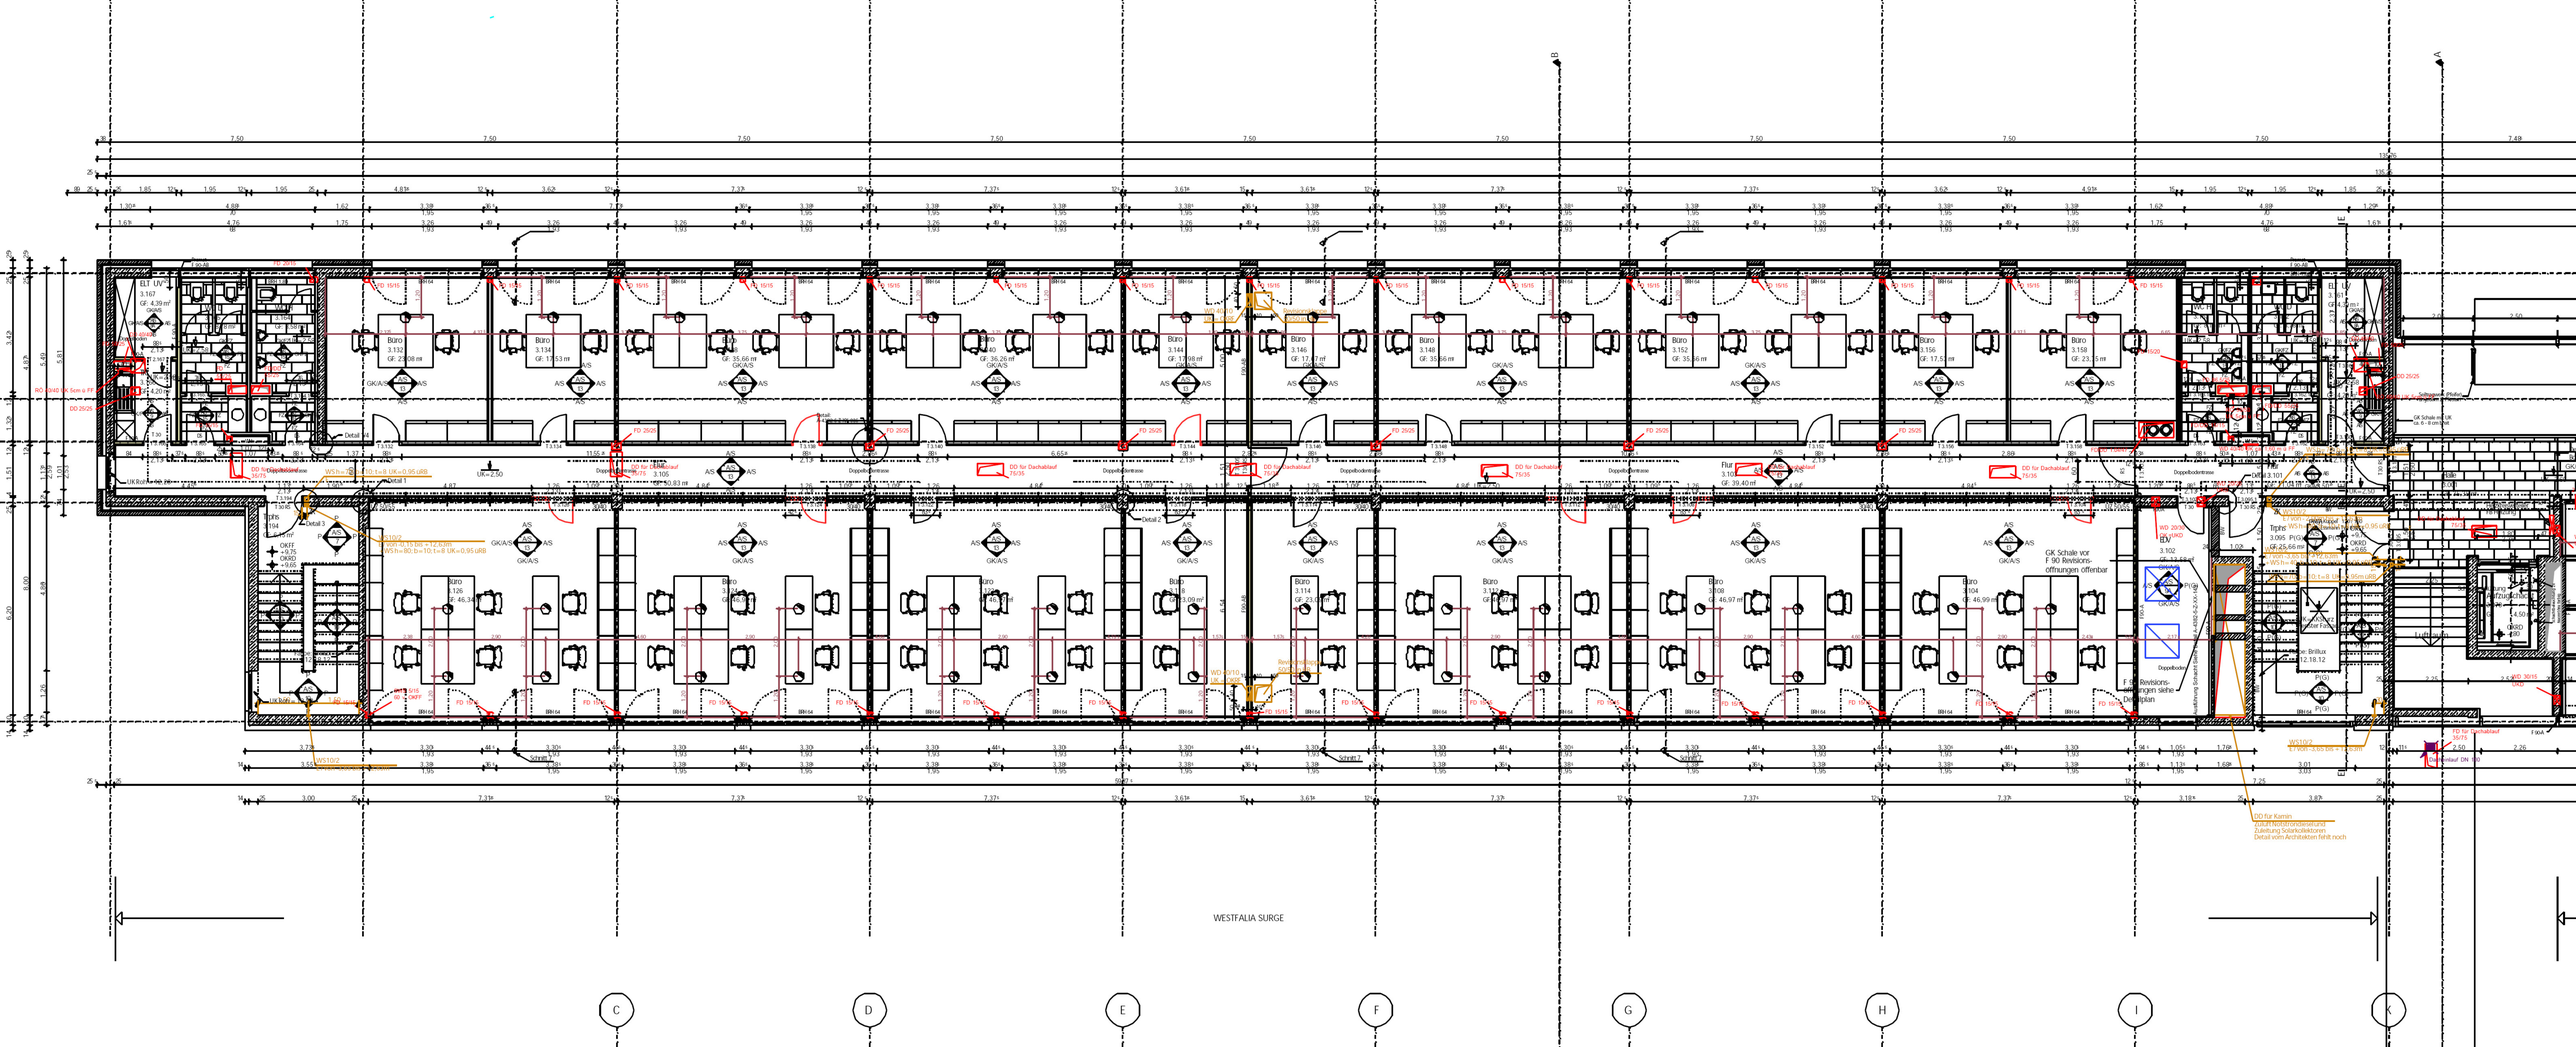
Büro 3.132 GF: 22.08 m²
Büro 3.134 GF: 17.53 m²
Büro 3.136 GF: 35.66 m²
Büro 3.138 GF: 36.26 m²
Büro 3.144 GF: 17.98 m²
Büro 3.146 GF: 17.47 m²
Büro 3.148 GF: 33.86 m²
Büro 3.152 GF: 35.56 m²
Büro 3.156 GF: 17.5 m²
Büro 3.158 GF: 23.5 m²
Flur 3.105 GF: 50.83 m²
Flur 3.103 GF: 39.40 m²
Büro 3.126 GF: 46.36 m²
Büro 3.128 GF: 45.09 m²
Büro 3.114 GF: 23.[illegible] m²
Büro 3.108 GF: 46.97 m²
Büro 3.104 GF: 46.99 m²
Tipinis 3.095 GF: 25.66 m²
ELT UV 3.161 GF: 4.39 m²
ELT UV 3.159 GF: 4.52 m²
GK Schale vor F 90 Revisionsöffnungen offenbar
F 90 Revisionsöffnungen siehe Detailplan
DD für Kamin
Zuleitung Solarkollektoren! Detail vom Architekten fehlt noch
WESTFALIA SURGE
Schnitt F
Schnitt E
Detail 1
Detail 2
