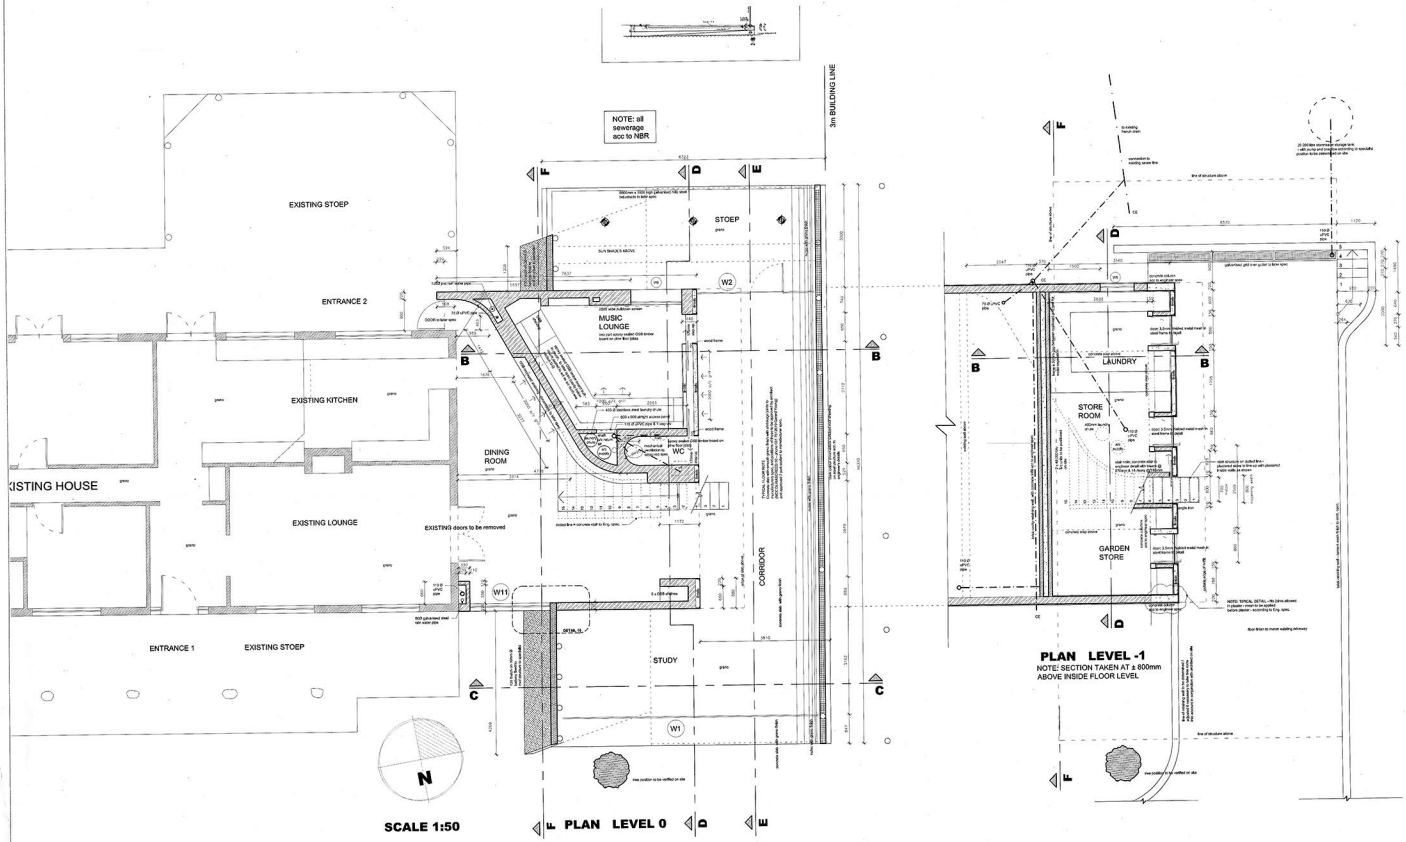

DRAWINGS MUST NOT BE SCALED AND ONLY PROVIDED DIMENSIONS TO BE USED
DIMENSIONS AND LEVELS TO BE VERIFIED ON SITE PRIOR TO COMMENCEMENT OF WORK
ANY DISCREPENCIES TO BE REPORTED TO THE ARCHITECT IMMEDIATELY
THIS DRAWING IS COPYRIGHTED AND REMAINS THE PROPERTY OF THE ARCHITECT
ALL WORK MUST COMPLY TO LOCAL MUNICIPAL BYLAWS

NOTES

NOTES

REVISIONS			
NO	REVISION DESCRIPTION	BY	DATE

REVISIONS			
NO	REVISION DESCRIPTION	BY	DATE

CONTACT	DATE	SCALE
ISAAC DIKKET 082 387 3445	2008-09-15	1:50

PROJECT NO.	DWG	SERIES	STAGE	REV
0709/03	1:50	PL	P	0

PROJECT

HOUSE WRIGHT

CHATEAUX DE GRACE 10
71 HARDENDAL STR
VAL DE GRACE
PRETORIA
PO BOX 950
LA HOFFATHE
0126
TEL: 012 804 2868
FAX: 086 212 804 2868

ARCHITECTURE
INTERIOR
PHOTOGRAPHY