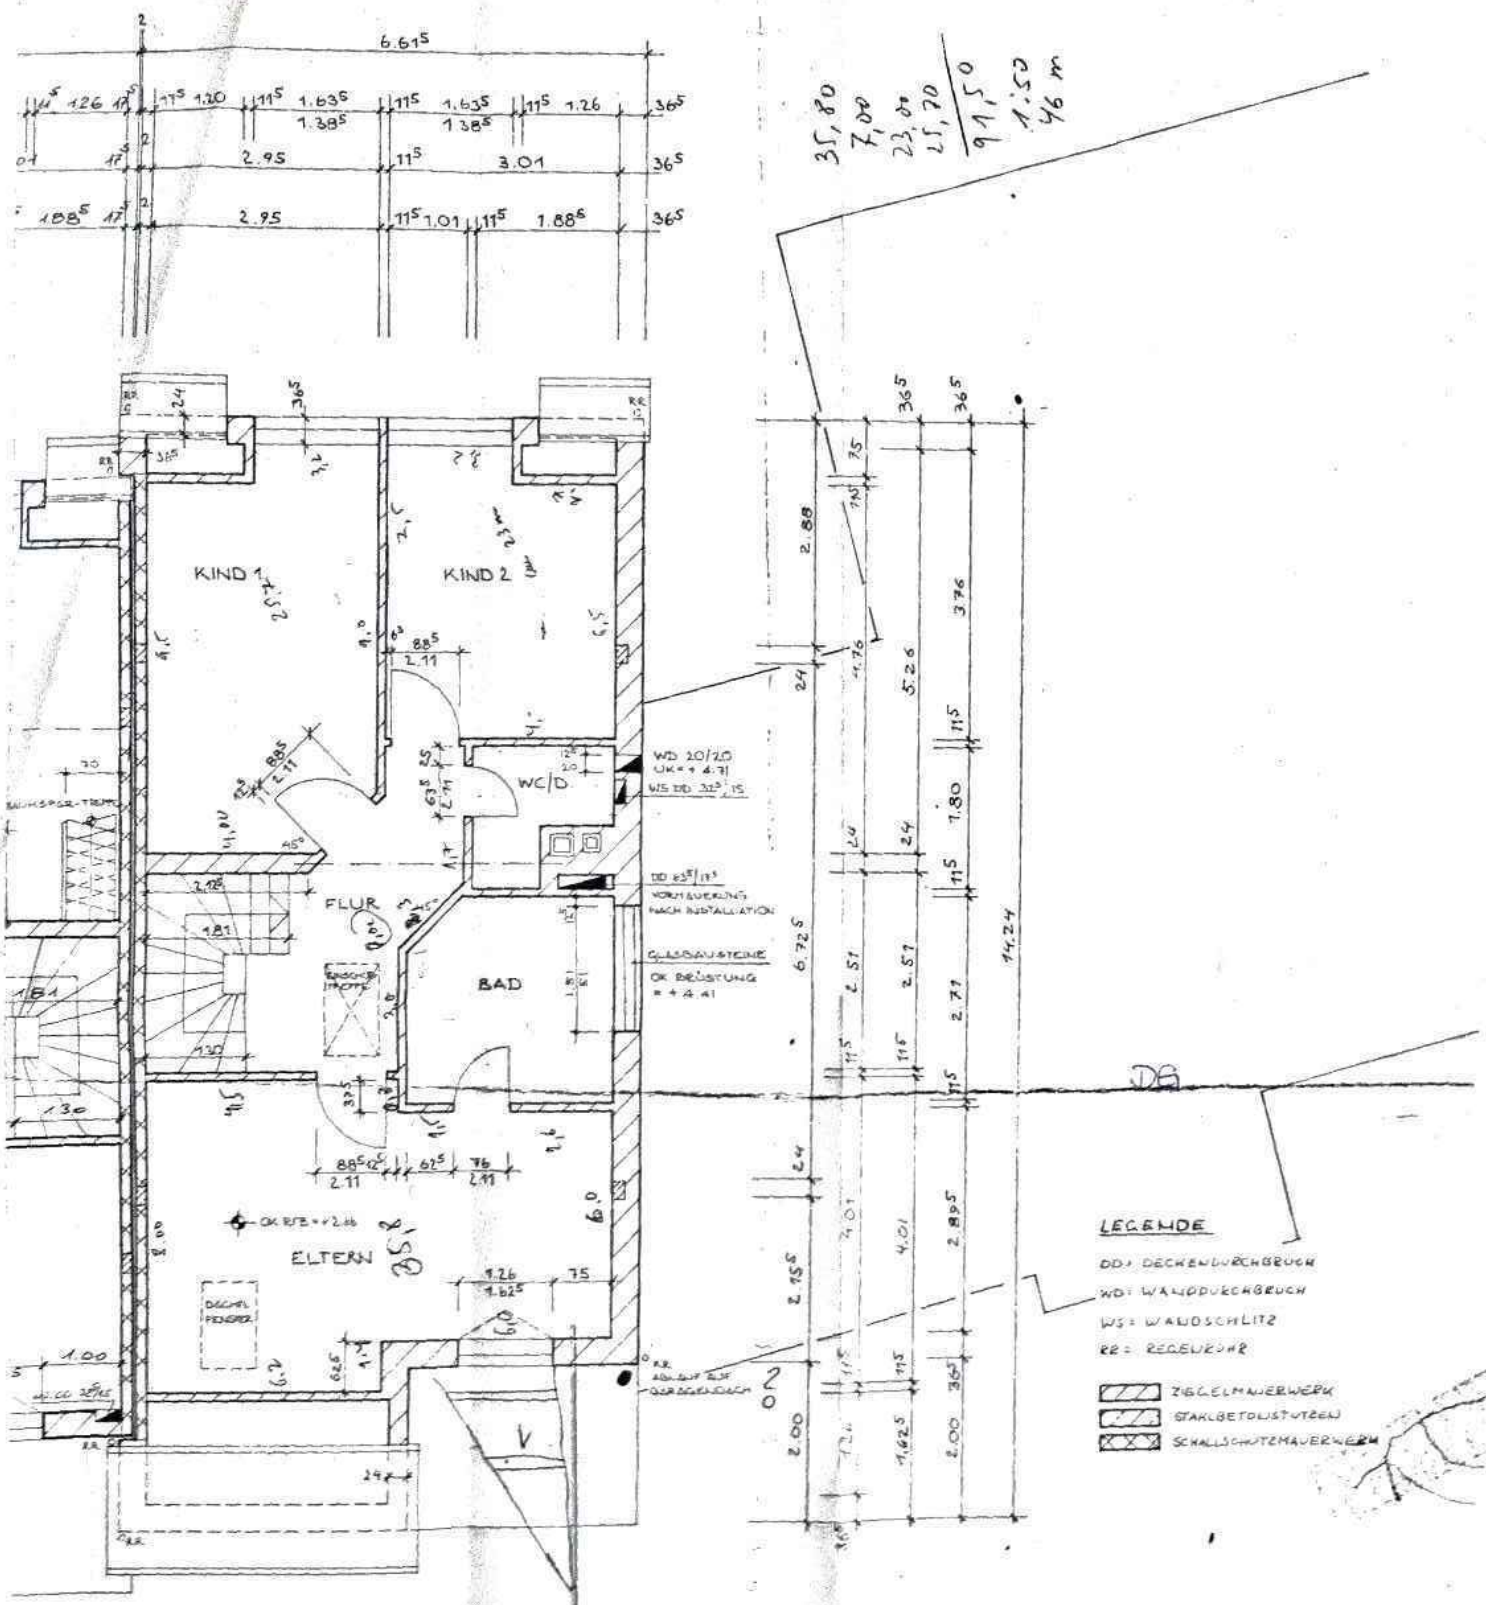

8 REIHENHÄUSER, CARL-WITTHAUN-WEG

HAUS 6, 7, 8

DACHGESCHOSS M 1:50

LANDSHUT 01.02.89

Created with ScanWritr. To remove this watermark please use the upgrade options.